Work Order ID 114763

March-11-14 4:12:37 PM

114763

Item ID: D4634-5
Revision ID:
Item Name: Aft, Center Ceiling Panel
Start Date: 12/03/2014 **Start Qty:** 1.00 *1*
Required Date: 12/03/2014 **Req'd Qty:** 1.00 *1*
Reference:

Accept *N900040100*

Setup Start *NS1*
Stop *NS2*

Cust Item ID:
Customer:

Approvals: **Process Plan:** MLS **Date:** 1403-12 **Tooling:** _____ **Date:** _____
QC: _____ **Date:** _____ **SPC (Y/N):** _____ **Date:** _____

Run Start *NR1*
Stop *NR2*

Draw Nbr	Revision Nbr
D4634	F

Sequence ID/ Work Center ID	Operation Description	Set Up/ Run Hours	Tool ID	Tool #	Plan Code	Accept Qty	Reject Qty	Reject Number	Insp. Stamp
100	HAND FINISHING THERMOFORMING	0.00							~~DAS 07 9-89~~
100 Thermoform Thermoforming Machine	**Memo** Cut Blanks	0.00				x1			14/04/01
105	Dry Material	0.00							DAS 07 9-89
105 HandThermo Hand Finishing Thermoforming	**Memo** Dry Sheet as per QSI022 POLYCARBONATE	0.00				x1			14/04/01

Temp: ~~245 deg. F~~
Time IN: 5:00 PM
Time OUT: 6:00 AM

APR 0 1 2014

Per.....

DQA: _____ Date: _____

DART AEROSPACE

WORK ORDER NON-CONFORMANCE / UPDATE

QA Closed: Date: Work Order update only ☐

Work Order: _____

Part No. _____

NCR No. _____

DISPOSITION

Rework ☐
Scrap ☐
Use-as-is ☐
Suspected Unapproved ☐

AGAINST DEPARTMENT/PROCESS

Skid-tube ☐ Crosstube ☐ Water Jet ☐ Engineering ☐
Machining ☐ Small Fab ☐ Prod. Eng. Coor. ☐ Quality ☐
Thermoforming ☐ Finishing ☐ Rec/Store/Packaging ☐ Other ☐
Large Fab ☐ Composite ☐ Supplier ☐ ☐

Root Cause		Date	Step	Qty	Description of work order update or non-conformance	Initial Chief Eng	Action Description	Sign & Date	Verification	QC Inspector
Design	☐									
Doc/Data	☐									
Equip/Tooling	☐									
Handling/Pre	☐									
Material	☐									
Operator	☐									
Offset/Setup	☐									
Process	☐									
Supplier	☐									
Training	☐									
Transport	☐									
Unapproved	☐									

FAULT CATEGORY

Landing Gear

☐ Bending
☐ Centre Not Concentric
☐ Cracks
☐ Crimp/Kink/Ripple/Wave
☐ Cuffs
☐ Crushing
☐ Heat Treat
☐ Inspection Strip in Tube
☐ Marks/Chatter
☐ Turning Sequence
☐ Wave/Twist in Tube

General

☐ Bend
☐ BOM/Route
☐ Broken/Damage/Defect
☐ Burrs
☐ Contamination
☐ Countersink
☐ Cut Too Short
☐ Drawing
☐ Drill Holes
☐ Finish
☐ Fit/Function

☐ Folio/Program
☐ Grain
☐ Hardware
☐ Inspection Incomplete/Unqualified
☐ Instructions Incomplete/Unclear
☐ Misaligned/off center
☐ Mislabeled
☐ Misread
☐ Off-set
☐ Out of Calibration
☐ Out of Sequence

☐ Outside Dimensions
☐ Over/Under tolerance
☐ Part Incorrect
☐ Part Lost/Missing
☐ Part Moved
☐ Positioned Wrong
☐ Power Loss/Surge

☐ Pressure/Forced
☐ Set-up
☐ Temperature/Cure
☐ Weld
☐ Wrong Stock Pulled

☐ Other

Work Order ID 114763

March-11-14 4:12:37 PM

114763

Item ID: D4634-5
Revision ID:
Item Name: Aft, Center Ceiling Panel
Start Date: 12/03/2014 **Start Qty:** 1.00 *1*
Required Date: 12/03/2014 **Req'd Qty:** 1.00 *1*
Reference:

Accept *N900040100*

Setup Start *NS1*
Stop *NS2*

Cust Item ID:
Customer:

Run Start *NR1*
Stop *NR2*

Approvals: **Process Plan:** _____ **Date:** _____ **Tooling:** _____ **Date:** _____
QC: _____ **Date:** _____ **SPC (Y/N):** _____ **Date:** _____

Sequence ID/ Work Center ID	Operation Description	Set Up/ Run Hours	Tool ID	Tool #	Plan Code	Accept Qty	Reject Qty	Reject Number	Insp. Stamp
110		0.00							DAS 07 9-89
110	THERMOFORMING MACHINE					X1			14/04/01
Thermoform	**Memo**	0.00							
Thermoforming Machine	Thermoform as per Dwg. D4634-5 and Folio FTA146								
	Dwg. Rev. F								
	Folio Rev. D								
	Visually inspect for proper formation and texture								
130		0.00							
130	HAND FINISHING THERMOFORMING					X1			14/04/08
Thermoform	**Memo**	0.00							
Thermoforming Machine	Trim to Finished Dimensions								
140	QC6- Inspect dimensions to drawing	0.00							DAS 16 9-89 14/04/15
140	Dimensional Inspection								
QC	**Memo**	0.00							
Quality Control	Fill out Inspection Sheet Rev A								

DQA: _____ Date: _____

DART AEROSPACE

WORK ORDER NON-CONFORMANCE / UPDATE

QA Closed: Date: Work Order update only ☐

Work Order: _____

Part No. _____

NCR No. _____

DISPOSITION

Rework ☐
Scrap ☐
Use-as-is ☐
Suspected Unapproved ☐

AGAINST DEPARTMENT/PROCESS

Skid-tube ☐ Crosstube ☐ Water Jet ☐ Engineering ☐
Machining ☐ Small Fab ☐ Prod. Eng. Coor. ☐ Quality ☐
Thermoforming ☐ Finishing ☐ Rec/Store/Packaging ☐ Other ☐
Large Fab ☐ Composite ☐ Supplier ☐

Root Cause		Date	Step	Qty	Description of work order update or non-conformance	Initial Chief Eng	Action Description	Sign & Date	Verification	QC Inspector
Design	☐									
Doc/Data	☐									
Equip/Tooling	☐									
Handling/Pre	☐									
Material	☐									
Operator	☐									
Offset/Setup	☐									
Process	☐									
Supplier	☐									
Training	☐									
Transport	☐									
Unapproved	☐									

FAULT CATEGORY

Landing Gear

☐ Bending
☐ Centre Not Concentric
☐ Cracks
☐ Crimp/Kink/Ripple/Wave
☐ Cuffs
☐ Crushing
☐ Heat Treat
☐ Inspection Strip in Tube
☐ Marks/Chatter
☐ Turning Sequence
☐ Wave/Twist in Tube

General

☐ Bend
☐ BOM/Route
☐ Broken/Damage/Defect
☐ Burrs
☐ Contamination
☐ Countersink
☐ Cut Too Short
☐ Drawing
☐ Drill Holes
☐ Finish
☐ Fit/Function
☐ Folio/Program
☐ Grain
☐ Hardware
☐ Inspection Incomplete/Unqualified
☐ Instructions Incomplete/Unclear
☐ Misaligned/off center
☐ Mislabeled
☐ Misread
☐ Off-set
☐ Out of Calibration
☐ Out of Sequence
☐ Outside Dimensions
☐ Over/Under tolerance
☐ Part Incorrect
☐ Part Lost/Missing
☐ Part Moved
☐ Positioned Wrong
☐ Power Loss/Surge
☐ Pressure/Forced
☐ Set-up
☐ Temperature/Cure
☐ Weld
☐ Wrong Stock Pulled
☐ Other

Item ID: D4634-5
Revision ID:
Item Name: Aft, Center Ceiling Panel
Start Date: 12/03/2014 **Start Qty:** 1.00 *1*
Required Date: 12/03/2014 **Req'd Qty:** 1.00 *1*
Reference:

Accept *N900040100*

Setup Start *NS1*
Stop *NS2*

Cust Item ID:
Customer:

Run Start *NR1*
Stop *NR2*

Approvals: **Process Plan:** _____ **Date:** _____ **Tooling:** _____ **Date:** _____
QC: _____ **Date:** _____ **SPC (Y/N):** _____ **Date:** _____

Sequence ID/ Work Center ID	Operation Description	Set Up/ Run Hours	Tool ID	Tool #	Plan Code	Accept Qty	Reject Qty	Reject Number	Insp. Stamp
150	QC5- Inspect part completeness to step on W/O	0.00							
150									
QC	Memo NAS	0.00							
Quality Control									
160		0.00							
160	Packaging Sect M-F					(1)	SAD 14/04/05		
Packaging	Memo	0.00							
Packaging									
170	QC21- Final Inspection - Work Order Release	0.00							
170									
QC	Memo	0.00					MLS 14-04-15		
Quality Control									

MLS 14-04-15

DQA: _____ Date: _____

WORK ORDER NON-CONFORMANCE / UPDATE

QA Closed: Date: Work Order update only ☐

Work Order: _____

Part No. _____

NCR No. _____

DISPOSITION

Rework	☐
Scrap	☐
Use-as-is	☐
Suspected Unapproved	☐

AGAINST DEPARTMENT/PROCESS

Skid-tube ☐	Crosstube ☐	Water Jet ☐	Engineering ☐
Machining ☐	Small Fab ☐	Prod. Eng. Coor. ☐	Quality ☐
Thermoforming ☐	Finishing ☐	Rec/Store/Packaging ☐	Other ☐
Large Fab ☐	Composite ☐	Supplier ☐	☐

Root Cause		Date	Step	Qty	Description of work order update or non-conformance	Initial Chief Eng	Action Description	Sign & Date	Verification	QC Inspector
Design	☐									
Doc/Data	☐									
Equip/Tooling	☐									
Handling/Pre	☐									
Material	☐									
Operator	☐									
Offset/Setup	☐									
Process	☐									
Supplier	☐									
Training	☐									
Transport	☐									
Unapproved	☐									

FAULT CATEGORY

Landing Gear

- ☐ Bending
- ☐ Centre Not Concentric
- ☐ Cracks
- ☐ Crimp/Kink/Ripple/Wave
- ☐ Cuffs
- ☐ Crushing
- ☐ Heat Treat
- ☐ Inspection Strip in Tube
- ☐ Marks/Chatter
- ☐ Turning Sequence
- ☐ Wave/Twist in Tube

General

- ☐ Bend
- ☐ BOM/Route
- ☐ Broken/Damage/Defect
- ☐ Burrs
- ☐ Contamination
- ☐ Countersink
- ☐ Cut Too Short
- ☐ Drawing
- ☐ Drill Holes
- ☐ Finish
- ☐ Fit/Function
- ☐ Folio/Program
- ☐ Grain
- ☐ Hardware
- ☐ Inspection Incomplete/Unqualified
- ☐ Instructions Incomplete/Unclear
- ☐ Misaligned/off center
- ☐ Mislabeled
- ☐ Misread
- ☐ Off-set
- ☐ Out of Calibration
- ☐ Out of Sequence
- ☐ Outside Dimensions
- ☐ Over/Under tolerance
- ☐ Part Incorrect
- ☐ Part Lost/Missing
- ☐ Part Moved
- ☐ Positioned Wrong
- ☐ Power Loss/Surge
- ☐ Pressure/Forced
- ☐ Set-up
- ☐ Temperature/Cure
- ☐ Weld
- ☐ Wrong Stock Pulled
- ☐ Other _____

Picklist Print

March-11-14 4:15:22 PM

Work Order ID: 114763 *114763*

Parent Item: D4634-5 *D4634-5*

Parent Item Name: Aft, Center Ceiling Panel

Start Date: 12/03/2014 **Required Date:** 12/03/2014

Start Qty: 1.00 **Required Qty:** 1.00

Comments: IPP Rev. A New Issue 12/05/07 DL VERIFIED BY:JLM IPP Rev. B Dwg. Update 13/07/09 DL verf:DD IPP Rev C Dwg. Update, Material Change 13/12/18 DL IPP Rev. D 14/01/20 Dwg Update DL

Component Item ID/ Item Name	Replacement Item ID	Mfg/ Purch	Bin Item	Primary Location	Last Location	Route Seq ID	Unit of Measure	Qty on Hand	Qty per Kit	Total Qty	Qty Issued	Date Issued	Status
MLEXS.093-F6006-07		Purchased	No			100	sf	840.7600	17.33	18			DAS 07 9-89
MLEXS.093-F6006-07									**				
GE PLASTICS LEXAN SHEET													

Location		Loc Qty	Loc Code
MAT023		840.76	
	114459	229.26	
	123105	38	
	124501	573.5	

128468

18 sq ft

14/04/15

DQA: _____ Date: _____

WORK ORDER NON-CONFORMANCE / UPDATE

DART AEROSPACE

QA Closed: Date: Work Order update only ☐

Work Order: _____

Part No. _____

NCR No. _____

DISPOSITION

Rework ☐
Scrap ☐
Use-as-is ☐
Suspected Unapproved ☐

AGAINST DEPARTMENT/PROCESS

Skid-tube ☐ Crosstube ☐ Water Jet ☐ Engineering ☐
Machining ☐ Small Fab ☐ Prod. Eng. Coor. ☐ Quality ☐
Thermoforming ☐ Finishing ☐ Rec/Store/Packaging ☐ Other ☐
Large Fab ☐ Composite ☐ Supplier ☐ ☐

Root Cause		Date	Step	Qty	Description of work order update or non-conformance	Initial Chief Eng	Action Description	Sign & Date	Verification	QC Inspector
Design	☐									
Doc/Data	☐									
Equip/Tooling	☐									
Handling/Pre	☐									
Material	☐									
Operator	☐									
Offset/Setup	☐									
Process	☐									
Supplier	☐									
Training	☐									
Transport	☐									
Unapproved	☐									


FAULT CATEGORY


Landing Gear

☐ Bending
☐ Centre Not Concentric
☐ Cracks
☐ Crimp/Kink/Ripple/Wave
☐ Cuffs
☐ Crushing
☐ Heat Treat
☐ Inspection Strip in Tube
☐ Marks/Chatter
☐ Turning Sequence
☐ Wave/Twist in Tube

General

☐ Bend
☐ BOM/Route
☐ Broken/Damage/Defect
☐ Burrs
☐ Contamination
☐ Countersink
☐ Cut Too Short
☐ Drawing
☐ Drill Holes
☐ Finish
☐ Fit/Function
☐ Folio/Program
☐ Grain
☐ Hardware
☐ Inspection Incomplete/Unqualified
☐ Instructions Incomplete/Unclear
☐ Misaligned/off center
☐ Mislabeled
☐ Misread
☐ Off-set
☐ Out of Calibration
☐ Out of Sequence
☐ Outside Dimensions
☐ Over/Under tolerance
☐ Part Incorrect
☐ Part Lost/Missing
☐ Part Moved
☐ Positioned Wrong
☐ Power Loss/Surge
☐ Pressure/Forced
☐ Set-up
☐ Temperature/Cure
☐ Weld
☐ Wrong Stock Pulled
☐ Other

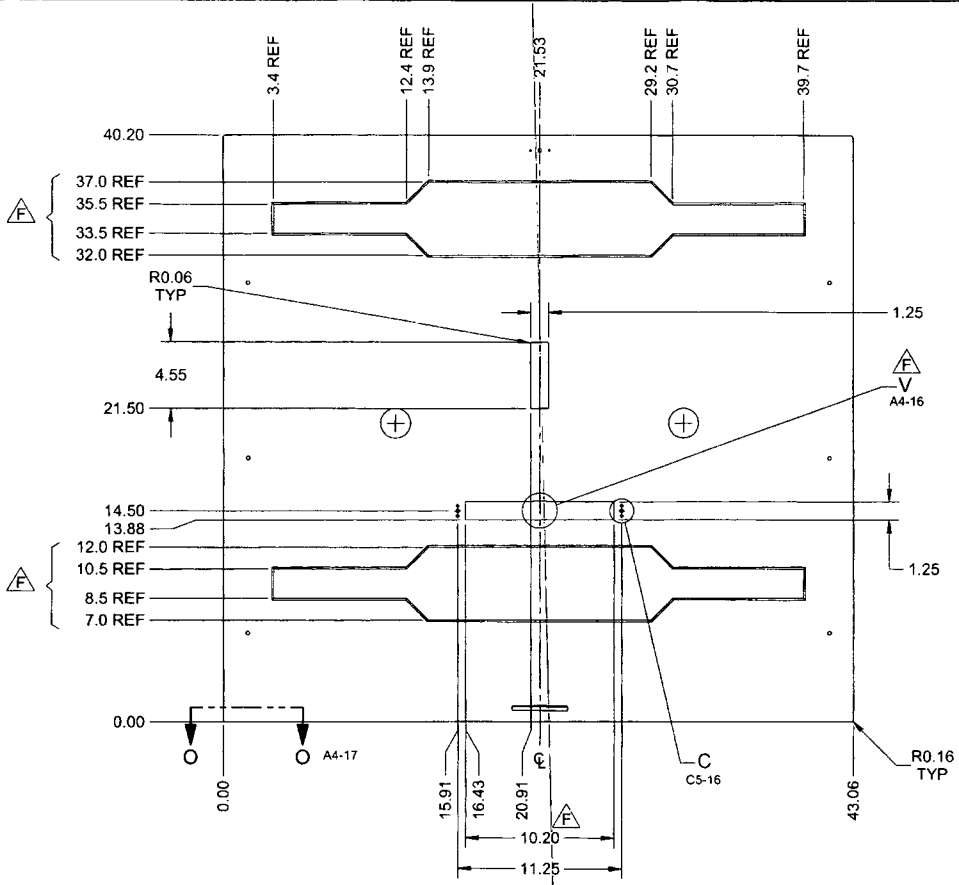

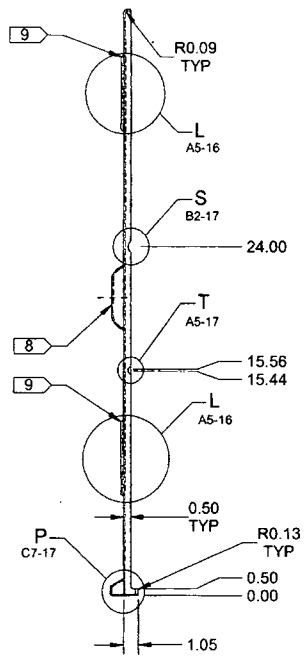

114763 MCJ
14-03-12


NOTES:
1) MATERIAL: F6006 SUEDE/POLISHED GY5B133 LIGHT GREY LEXAN SHEET 0.093 THICK
(REF DART SPEC MLEXS.093-F6006-07)
2) FINISH: N/A
3) TOLERANCES: PER DART QSI 018 UNLESS OTHERWISE NOTED
4) UNITS: INCHES UNLESS OTHERWISE NOTED
5) BREAK SHARP EDGES: 0.005 TO 0.010 MAX
6) IDENTIFICATION: N/A
7) WEIGHT: 7.39 lbs
8) TEXTURE ON THIS SIDE
9) 0.14 RADIUS NOT SHOWN FOR CLARITY
10) DRILL & TRIM D4634-5 PER TOOL DT9838
11) THERMOFORM PER QSI 022 USING DT9846 TOOL
MIN. THICKNESS AFTER FORMING:
EDGES = 0.060
ELSEWHERE = 0.070
12) LOCATE ∅2.030 AT CENTER OF PROTRUDED SURFACE AS SHOWN

D4634-5 AFT, CENTER CEILING PANEL

RELEASED
2014 FEB 25

DESIGN	RF	**DART AEROSPACE LTD** HAWKESBURY, ONTARIO, CANADA
DRAWN	RF	DRAWING NO. D4634 REV. F
CHECKED	DC	SHEET 14 OF 17
MFG. APPR.		TITLE CENTER CEILING PANELS SCALE NTS
APPROVED		
DE APPR.		
DATE	14.02.03	

COPYRIGHT © 2012 BY DART AEROSPACE LTD
THIS DOCUMENT IS PRIVATE AND CONFIDENTIAL, AND IS SUPPLIED ON THE EXPRESS CONDITION THAT IT IS NOT TO BE USED FOR ANY PURPOSE OR COPIED OR COMMUNICATED TO ANY OTHER PERSON WITHOUT WRITTEN PERMISSION FROM DART AEROSPACE LTD.

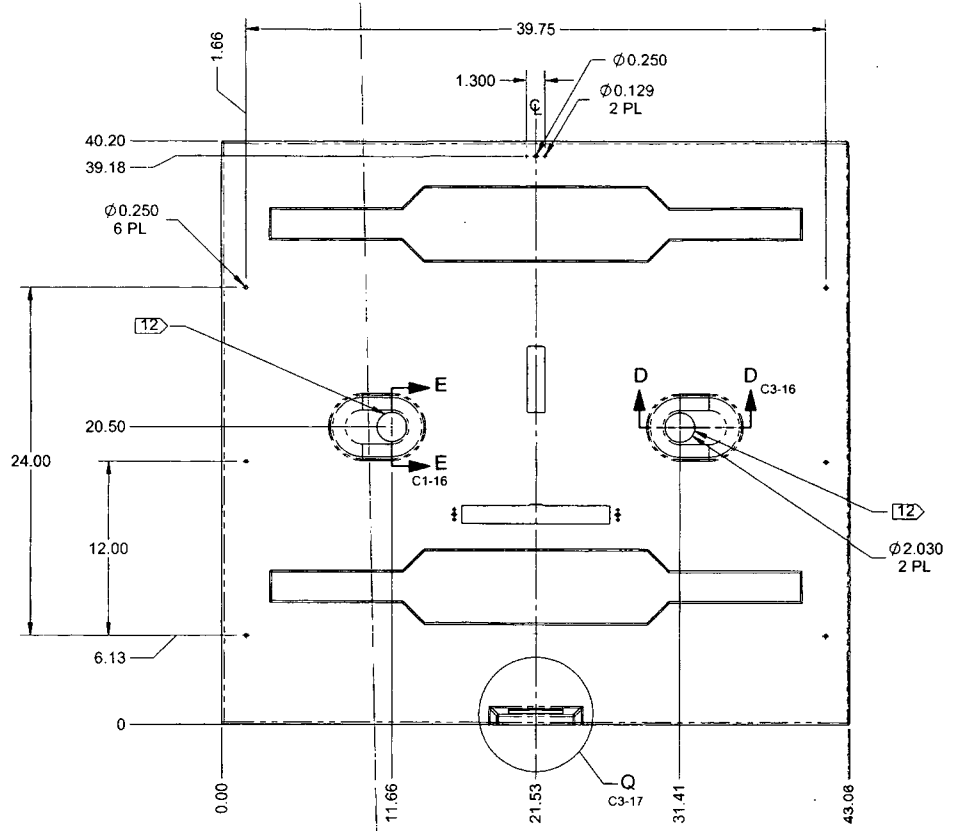


D4634-5 AFT, CENTER CEILING PANEL
AUXILIARY VIEW


RELEASED
2014 FEB 25

DESIGN	RF	**DART AEROSPACE LTD** HAWKESBURY, ONTARIO, CANADA
DRAWN	RF	
CHECKED	DC	DRAWING NO. D4634 REV. F
MFG. APPR.		SHEET 15 OF 17
APPROVED		TITLE CENTER CEILING PANELS SCALE NTS
DE APPR.		
DATE	14.02.03	


COPYRIGHT © 2012 BY DART AEROSPACE LTD
THIS DOCUMENT IS PRIVATE AND CONFIDENTIAL AND IS SUPPLIED ON THE EXPRESS CONDITION THAT IT IS NOT TO BE USED FOR ANY PURPOSE OR COPIED OR COMMUNICATED TO ANY OTHER PERSON WITHOUT WRITTEN PERMISSION FROM DART AEROSPACE LTD

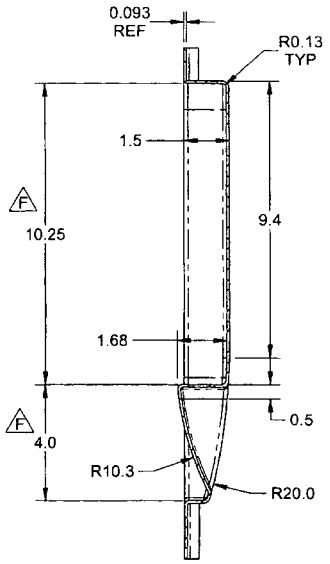


SECTION G-G C5-11
SCALE 4X

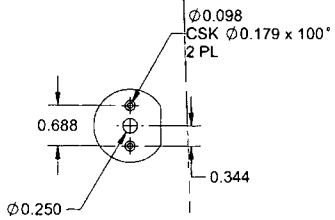


DETAIL C B7-10 B4-12 B4-14
SCALE 4X

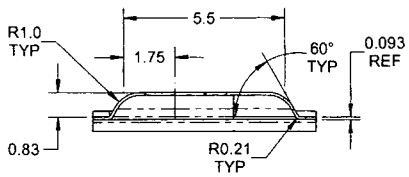


SECTION D-D B6-11 C4-13 C4-15
SCALE 2X

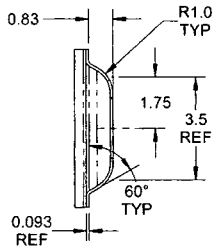


SECTION E-E B5-11 C4-13 C5-15
SCALE 4X

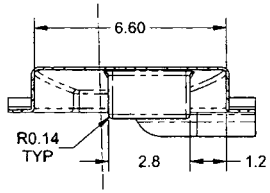


SECTION H-H C5-11
SCALE 2X

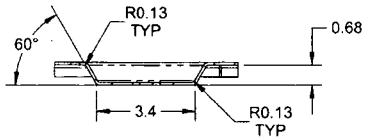


SECTION J-J B6-13
SCALE 2X

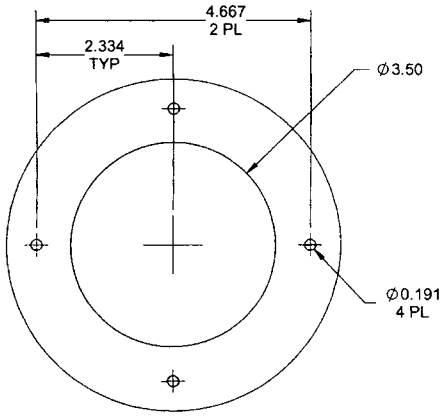

DETAIL B B7-10
SCALE 4X
2 PL

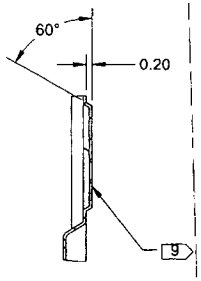

DETAIL L B2-13 C2-13 B2-14 C2-14
SCALE 4X
TYP

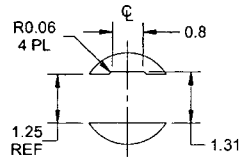


F **DETAIL V** C4-10 B4-12 C4-14
SCALE 2X
SIMILAR


RELEASED
2014 FEB 25

DESIGN	RF	**DART AEROSPACE LTD** HAWKESBURY, ONTARIO, CANADA
DRAWN	RF	DRAWING NO. D4634 REV. F
CHECKED		SHEET 16 OF 17
MFG. APPR.		TITLE CENTER CEILING PANELS SCALE NTS
APPROVED		
DE APPR.		
DATE	14.02.03	


COPYRIGHT © 2012 BY DART AEROSPACE LTD
THIS DOCUMENT IS PRIVATE AND CONFIDENTIAL AND IS SUPPLIED ON THE EXPRESS CONDITION THAT IT IS NOT TO BE USED FOR ANY PURPOSE OR COPIED OR COMMUNICATED TO ANY OTHER PERSON WITHOUT WRITTEN PERMISSION FROM DART AEROSPACE LTD.

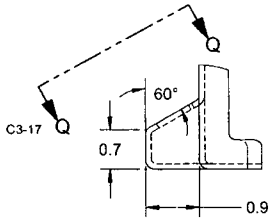


DETAIL P B3-14
SCALE 2X

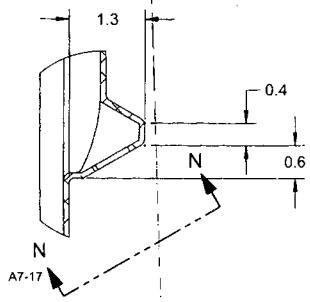


DETAIL M C3-10
SCALE 2X

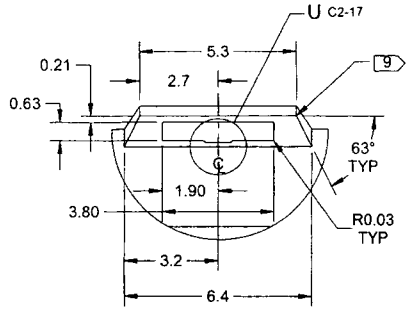


DETAIL Q B4-15 D8-17
SCALE 0.5X

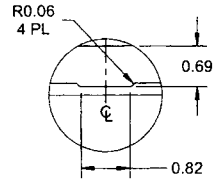


DETAIL U B7-17 D3-17
SCALE 0.5X

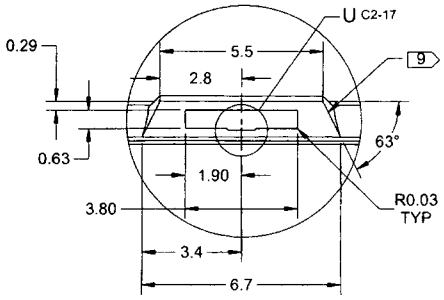


DETAIL N C5-17 B4-15
SCALE 0.5X

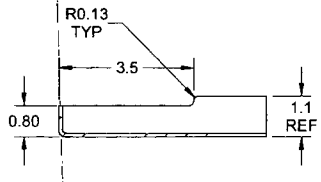


SECTION O-O B6-14
SCALE 1.3X

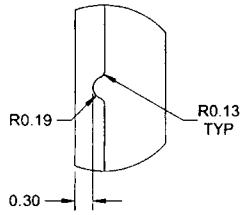

DETAIL R B3-10 C3-10 B2-12
SCALE 4X

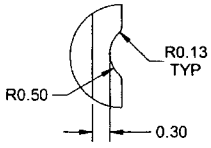

DETAIL S B3-10 C2-12
SCALE 4X

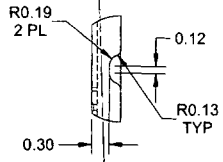

DETAIL T C2-14
SCALE 4X

RELEASED
2014 FEB 25

DESIGN	RF	**DART AEROSPACE LTD** HAWKESBURY, ONTARIO, CANADA
DRAWN	RF	DRAWING NO. REV. F
CHECKED	DC	D4634 SHEET 17 OF 17
MFG. APPR.		TITLE SCALE
APPROVED		CENTER CEILING PANELS NTS
DE APPR.		
DATE	14.02.03	

COPYRIGHT © 2012 BY DART AEROSPACE LTD
THIS DOCUMENT IS PRIVATE AND CONFIDENTIAL AND IS SUPPLIED ON THE EXPRESS CONDITION THAT IT IS NOT TO BE USED FOR ANY PURPOSE OR COPIED OR COMMUNICATED TO ANY OTHER PERSON WITHOUT WRITTEN PERMISSION FROM DART AEROSPACE LTD.

DART AEROSPACE LTD

Description: Aft Center Ceiling Panel		Work Order: 114763
Inspection Drawing: 4634-5	Rev: F	Part Number: D4634-5

INSPECTION SHEET

Drawing Dimension	Tolerance	Actual Dimension	Accept	Reject	Method of Inspection	Comments
10.20	±0.030	10.20	✓		M-T	SFAB-21
11.25	±0.030	11.25	✓			
15.91	±0.030	15.91	✓			
1.25	±0.030	1.25	✓			
4.55	±0.030	4.55	✓			
21.50	±0.030	21.50	✓			
13.88	±0.030	13.88	✓			
1.25	±0.030	1.25	✓			
21.53	±0.030	21.53	✓			
12.00	±0.030	12.00	✓			
24.00	±0.030	24.00	✓			
20.50	±0.030	20.50	✓		M-T	
Ø 0.250	+0.005 -0.001	Ø 0.250	✓		Vern	SFAB-08
39.75	±0.030	39.75	✓		M-T	SFAB-21
1.300	±0.010	1.300	✓		Vern	SFAB-08
Ø 0.129	+0.005 -0.001	Ø 0.129	✓		Vern	"
Ø 0.250	+0.005 -0.001	Ø 0.250	✓		Vern	
11.66	±0.030	11.66	✓		M-T	SFAB-21
31.41	±0.030	31.41	✓		M-T	SFAB-21
Ø 2.030	+0.012 -0.001	Ø 2.030	✓		Vern	SFAB-08
3.80	±0.030	3.80	✓		Vern	"
0.63	±0.030	0.63	✓		Vern	"

Measured by: SAD Date 14/04/14	Checked By: DAS 16 9-89 Date 14/04/15	QC inspector: DAS 16 9-89 Date 14/04/15	Engineering Approval (*if necessary*): Date